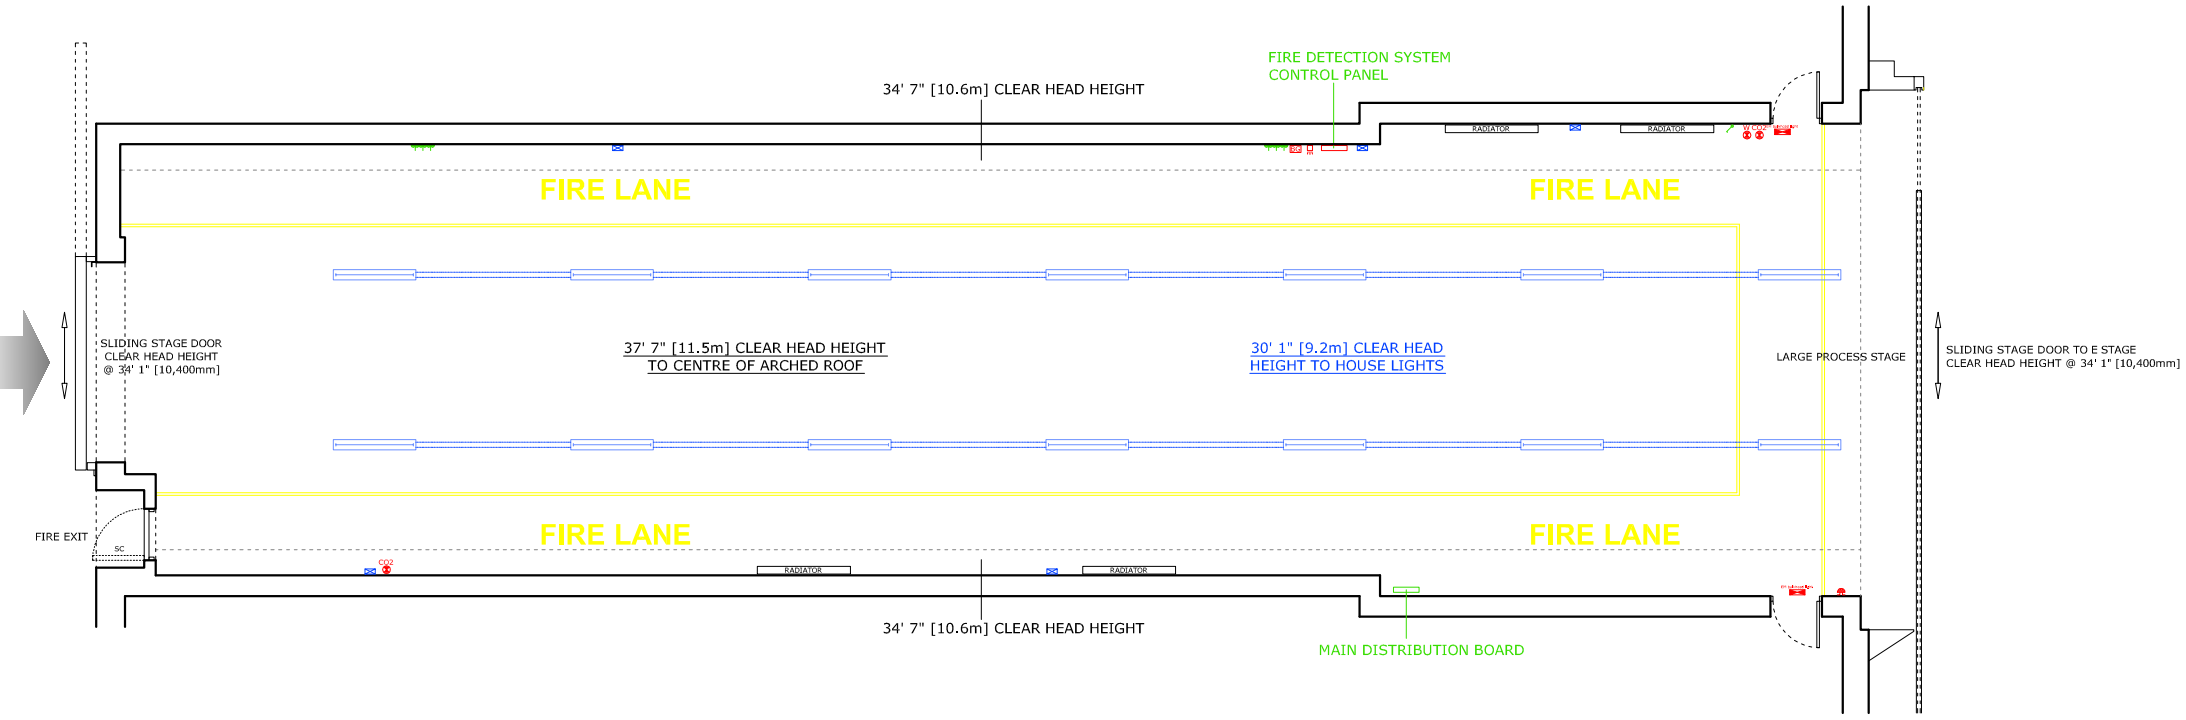


# H STAGE | EXISTING GROUND FLOOR LAYOUT
# PINEWOOD STUDIOS

**H STAGE DIMENSIONS**

| | | |
|---|---|---|
| STAGE LENGTH | = | 113' 5" [34.5m] |
| STAGE WIDTH | = | 27' 3" [8.3m] |
| STAGE HEIGHT | = | 35' [10.6m] |
| GROUND FLOOR AREA | = | 3,126 ft² [297m²] |

THIS DRAWING IS THE PROPERTY OF PINEWOOD STUDIOS LTD AND MUST NOT BE COPIED OR REPRODUCED IN WHOLE OR IN PART, BY ANY METHOD WHATSOEVER, WITHOUT PERMISSION OR THE WRITTEN AUTHORISATION OF PINEWOOD STUDIOS LTD

ALL DIMENSIONS TO BE CHECKED ON SITE PRIOR TO ANY COMMENCEMENT OF WORKS

**PINEWOOD STUDIOS SITE PLAN**

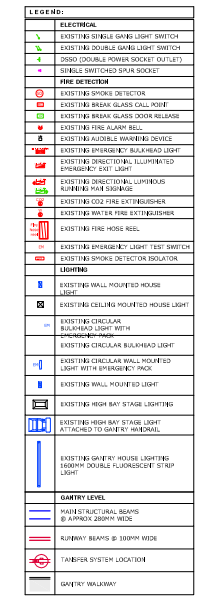


**PROJECT MANAGEMENT DEPARTMENT**

| | | |
|---|---|---|
| PROJECT<br>**PINEWOOD STUDIOS**<br>**H STAGE** | | |
| DRAWING TITLE<br>**EXISTING GROUND FLOOR PLAN** | | |
| SCALE<br>**1:150 @ A3** | DATE<br>**FEB 2012** | DRAWN BY<br>**SDM** |

PINEWOOD