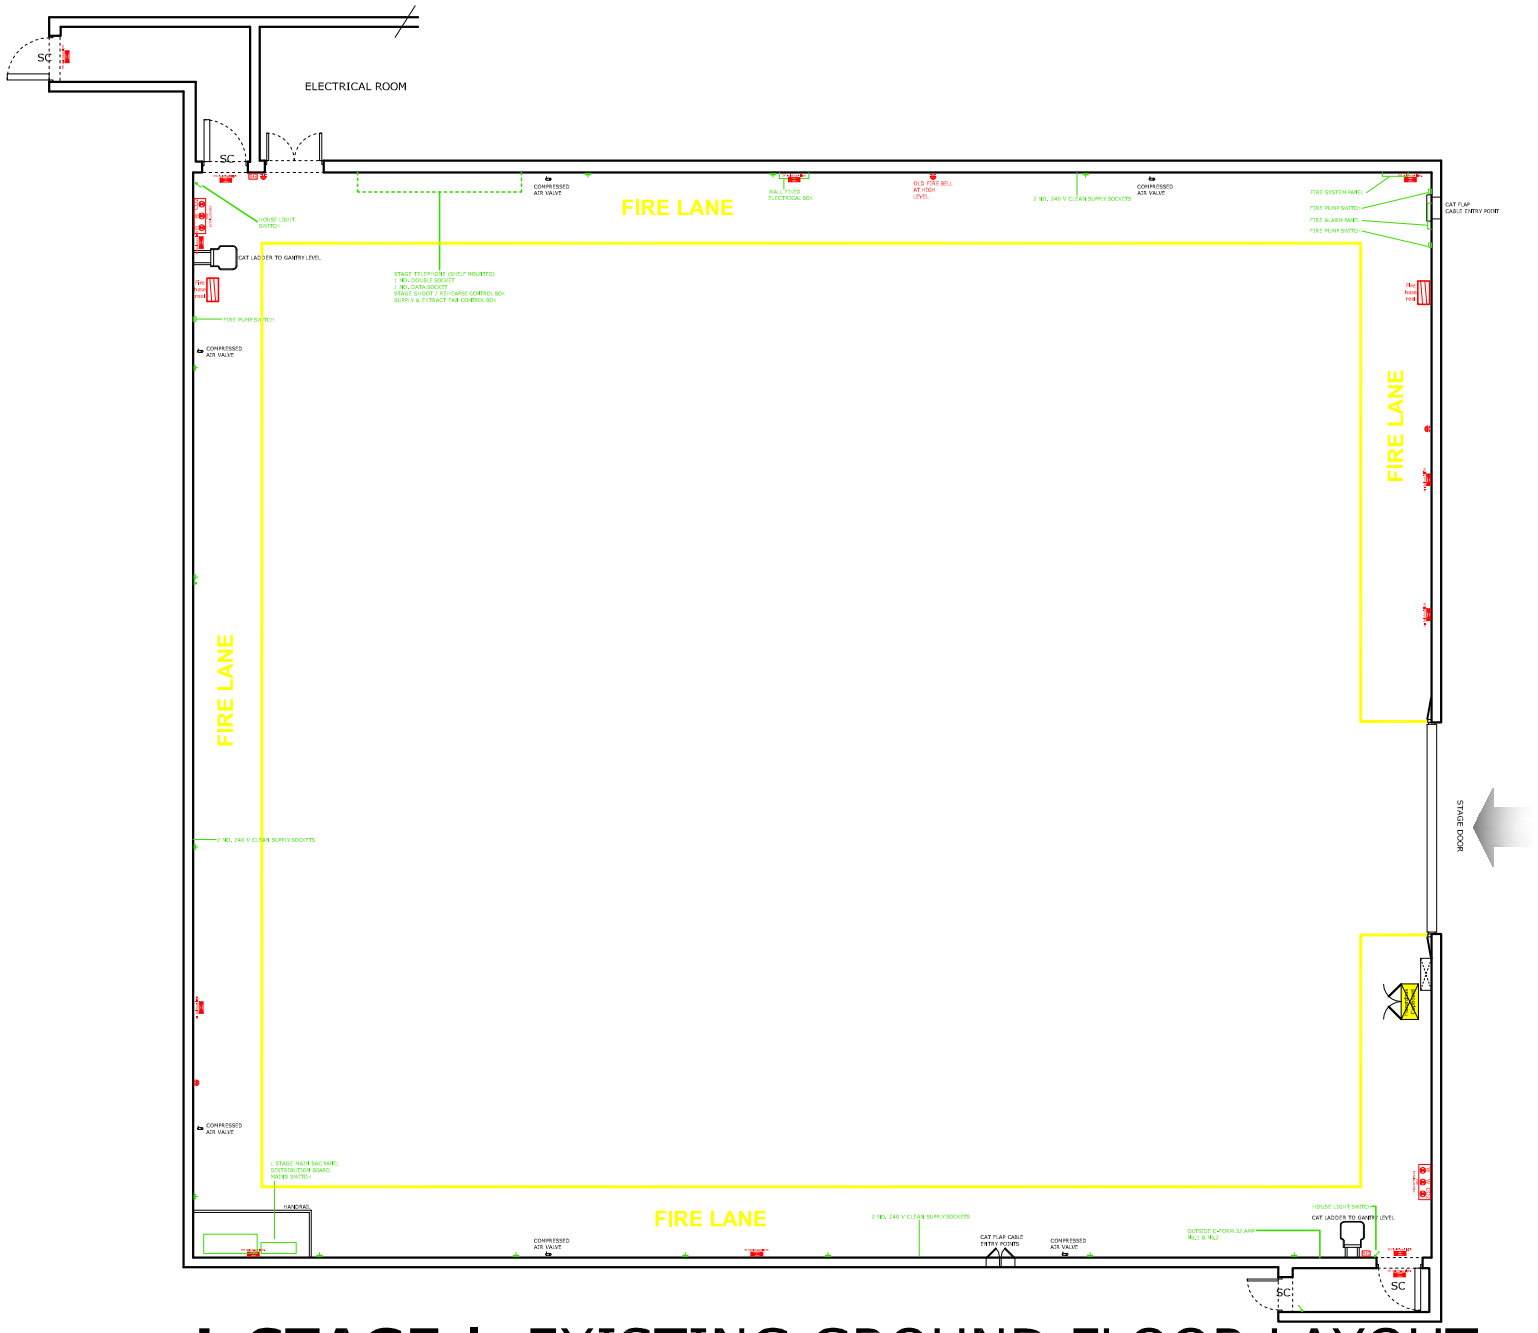

L STAGE | EXISTING GROUND FLOOR LAYOUT
PINEWOOD STUDIOS

L STAGE DIMENSIONS

STAGE LENGTH	=	104' 9" [31.9m]
STAGE WIDTH	=	91' 8" [27.9m]
STAGE HEIGHT	=	29' 8" [9.1m]
GROUND FLOOR AREA	=	9,629 ft² [878m²]

THIS DRAWING IS THE PROPERTY OF PINEWOOD STUDIOS LTD AND MUST NOT BE COPIED OR REPRODUCED IN WHOLE OR IN PART, BY ANY METHOD WHATSOEVER, WITHOUT PERMISSION OR THE WRITTEN AUTHORISATION OF PINEWOOD STUDIOS LTD

ALL DIMENSIONS TO BE CHECKED ON SITE PRIOR TO ANY COMMENCEMENT OF WORKS

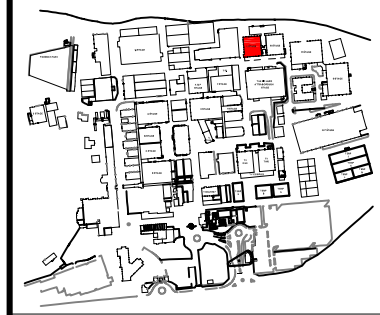

PINEWOOD STUDIOS SITE PLAN

LEGEND

	ELECTRICAL
	EXISTING SINGLE GANG LIGHT SWITCH
	EXISTING DOUBLE GANG LIGHT SWITCH
4	240V DOUBLE POWER SOCKET OUTLET
	SINGLE SWITCHED SPUR SOCKET
	FIRE DETECTION
	EXISTING SMOKE DETECTOR
	EXISTING BREAK GLASS CALL POINT
	EXISTING BREAK GLASS DOOR RELEASE
	EXISTING FIRE ALARM BELL
	EXISTING AUDIBLE WARNING DEVICE
	EXISTING EMERGENCY BULKHEAD LIGHT
	EXISTING DIRECTIONAL ILLUMINATED EMERGENCY EXIT LIGHT
	EXISTING DIRECTIONAL LUMINOUS RUNNING MAN SIGNAGE
	EXISTING CO2 FIRE EXTINGUISHER
	EXISTING WATER FIRE EXTINGUISHER
	EXISTING FIRE HOSE REEL
	EXISTING EMERGENCY LIGHT 'TEST' SWITCH
	EXISTING SMOKE DETECTOR ISOLATION
	LIGHTING
	EXISTING WALL MOUNTED HOUSE LIGHT
	EXISTING CEILING MOUNTED HOUSE LIGHT
	EXISTING CIRCULAR BULKHEAD LIGHT WITH EMERGENCY PACK
	EXISTING CIRCULAR BULKHEAD LIGHT
	EXISTING CIRCULAR WALL MOUNTED LIGHT WITH EMERGENCY PACK
	EXISTING WALL MOUNTED LIGHT
	EXISTING HIGH BAY STAGE LIGHTING
	EXISTING HIGH BAY STAGE LIGHT ATTACHED TO GANTRY WALKWAY
	EXISTING GANTRY HOUSE LIGHTING 1500MM DOUBLE FLUORESCENT STRIP LIGHT
	GANTRY LEVEL
	MAIN STRUCTURAL BEAMS @ APPROX 2000MM WIDE
	RUNWAY BEAMS @ 1000MM WIDE
	TANSPER SYSTEM LOCATION
	GANTRY WALKWAY

PROJECT MANAGEMENT DEPARTMENT

PROJECT **PINEWOOD STUDIOS** **L STAGE**		
DRAWING TITLE **EXISTING GROUND FLOOR PLAN**		
SCALE **1:200 @ A3**	DATE **JULY 2010**	DRAWN BY **SDM**

PINEWOOD

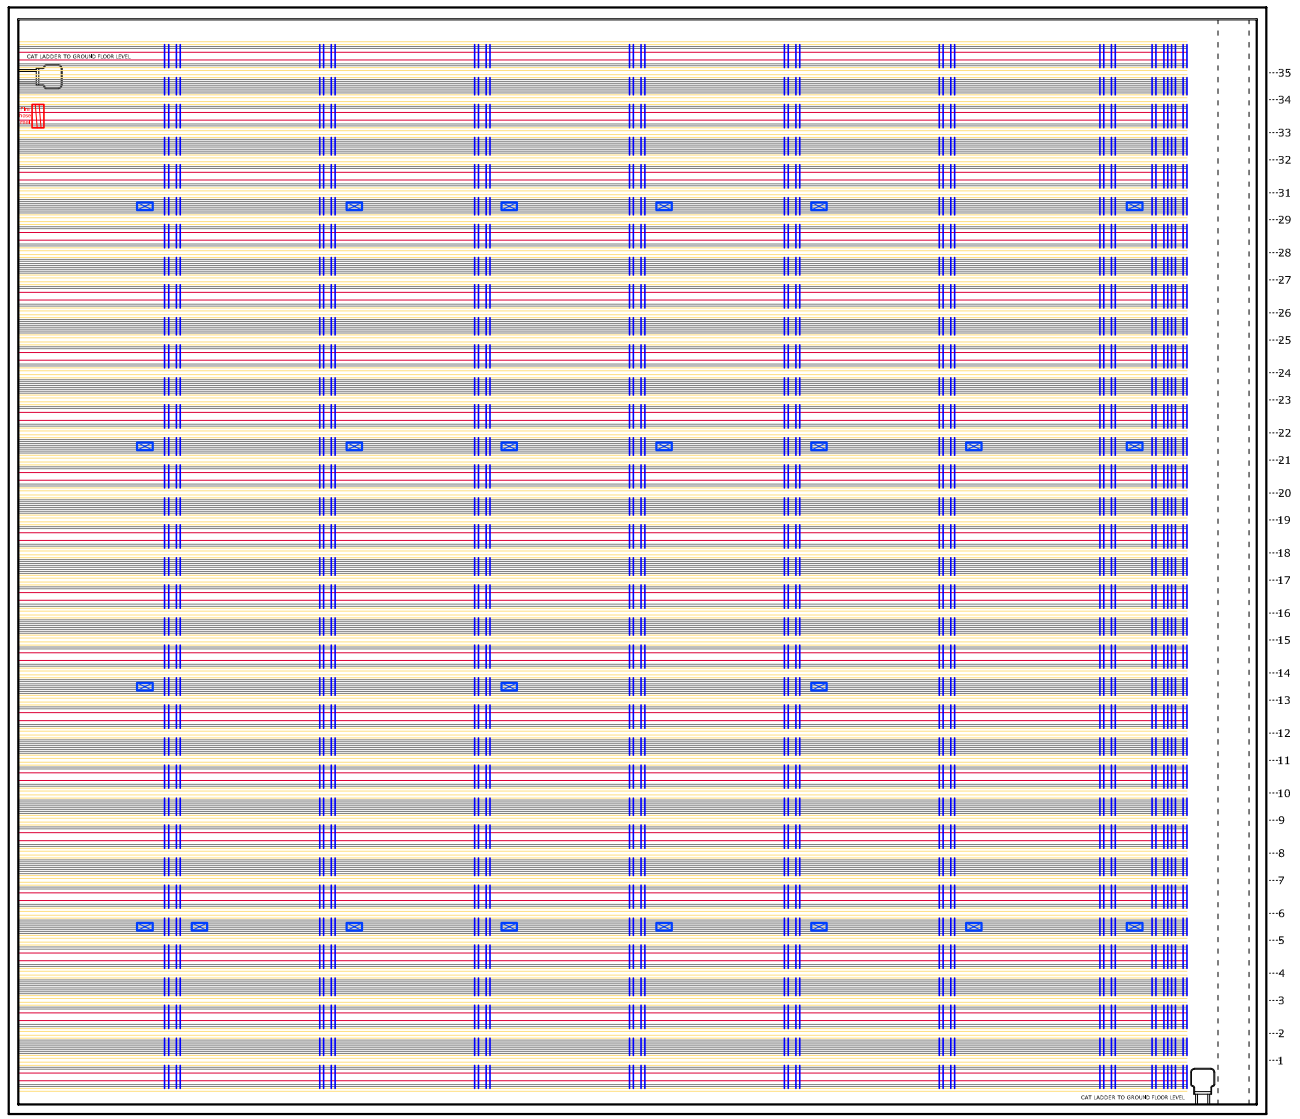

L STAGE | EXISTING GANTRY LEVEL LAYOUT

PINEWOOD STUDIOS

9130mm TO UNDERSIDE OF RUNWAY BEAMS

THIS DRAWING IS THE PROPERTY OF PINEWOOD STUDIOS LTD AND MUST NOT BE COPIED OR REPRODUCED IN WHOLE OR IN PART, BY ANY METHOD WHATSOEVER, WITHOUT PERMISSION OR THE WRITTEN AUTHORISATION OF PINEWOOD STUDIOS LTD

ALL DIMENSIONS TO BE CHECKED ON SITE PRIOR TO ANY COMMENCEMENT OF WORKS

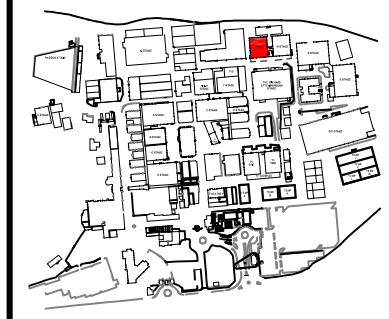

PINEWOOD STUDIOS SITE PLAN

LEGEND:	
	ELECTRICAL
	EXISTING SINGLE GANG LIGHT SWITCH
	EXISTING DOUBLE GANG LIGHT SWITCH
	13SOO (DOUBLE POWER SOCKET OUTLET)
	SINGLE SWITCHED SPUR SOCKET
	FIRE DETECTION
	EXISTING SMOKE DETECTOR
	EXISTING BREAK GLASS CALL POINT
	EXISTING BREAK GLASS DOOR RELEASE
	EXISTING FIRE ALARM BELL
	EXISTING AUDIBLE WARNING DEVICE
EXIT	EXISTING EMERGENCY BULKHEAD LIGHT
EXIT	EXISTING DIRECTIONAL ILLUMINATED EMERGENCY EXIT LIGHT
EXIT	EXISTING DIRECTIONAL LUMINOUS RUNNING MAN SIGNAGE
	EXISTING CO2 FIRE EXTINGUISHER
	EXISTING WATER FIRE EXTINGUISHER
FIRE HOSE REEL	EXISTING FIRE HOSE REEL
	EXISTING EMERGENCY LIGHT TEST SWITCH
	EXISTING SMOKE DETECTOR ISOLATOR
	LIGHTING
	EXISTING WALL MOUNTED HOUSE LIGHT
	EXISTING CEILING MOUNTED HOUSE LIGHT
	EXISTING CIRCULAR BULKHEAD LIGHT WITH EMERGENCY PACK
	EXISTING CIRCULAR BULKHEAD LIGHT
	EXISTING CIRCULAR WALL MOUNTED LIGHT WITH EMERGENCY PACK
	EXISTING WALL MOUNTED LIGHT
	EXISTING HIGH BAY STAGE LIGHTING
	EXISTING HIGH BAY STAGE LIGHT ATTACHED TO GANTRY HANDRAIL
	EXISTING GANTRY HOUSE LIGHTING 1600MM DOUBLE FLUORESCENT STRIP LIGHT
	GANTRY LEVEL
	MAIN STRUCTURAL BEAMS @ APPROX 2800MM WIDE
	RUNWAY BEAMS @ 1000MM WIDE
	TARPER SYSTEM LOCATION
	GANTRY WALKWAY

PROJECT MANAGEMENT DEPARTMENT

PROJECT	**PINEWOOD STUDIOS L STAGE**
DRAWING TITLE	**EXISTING GANTRY PLAN**

SCALE	DATE	DRAWN BY
1:200 @ A3	**JULY 2010**	**SDM**

PINEWOOD