THIS DRAWING IS THE PROPERTY OF PINEWOOD STUDIOS LTD AND MUST NOT BE COPIED OR REPRODUCED IN WHOLE OR IN PART, BY ANY METHOD WHATSOEVER, WITHOUT PERMISSION OR THE WRITTEN AUTHORISATION OF PINEWOOD STUDIOS LTD

ALL DIMENSIONS TO BE CHECKED ON SITE PRIOR TO ANY COMMENCEMENT OF WORKS

PINEWOOD STUDIOS SITE PLAN

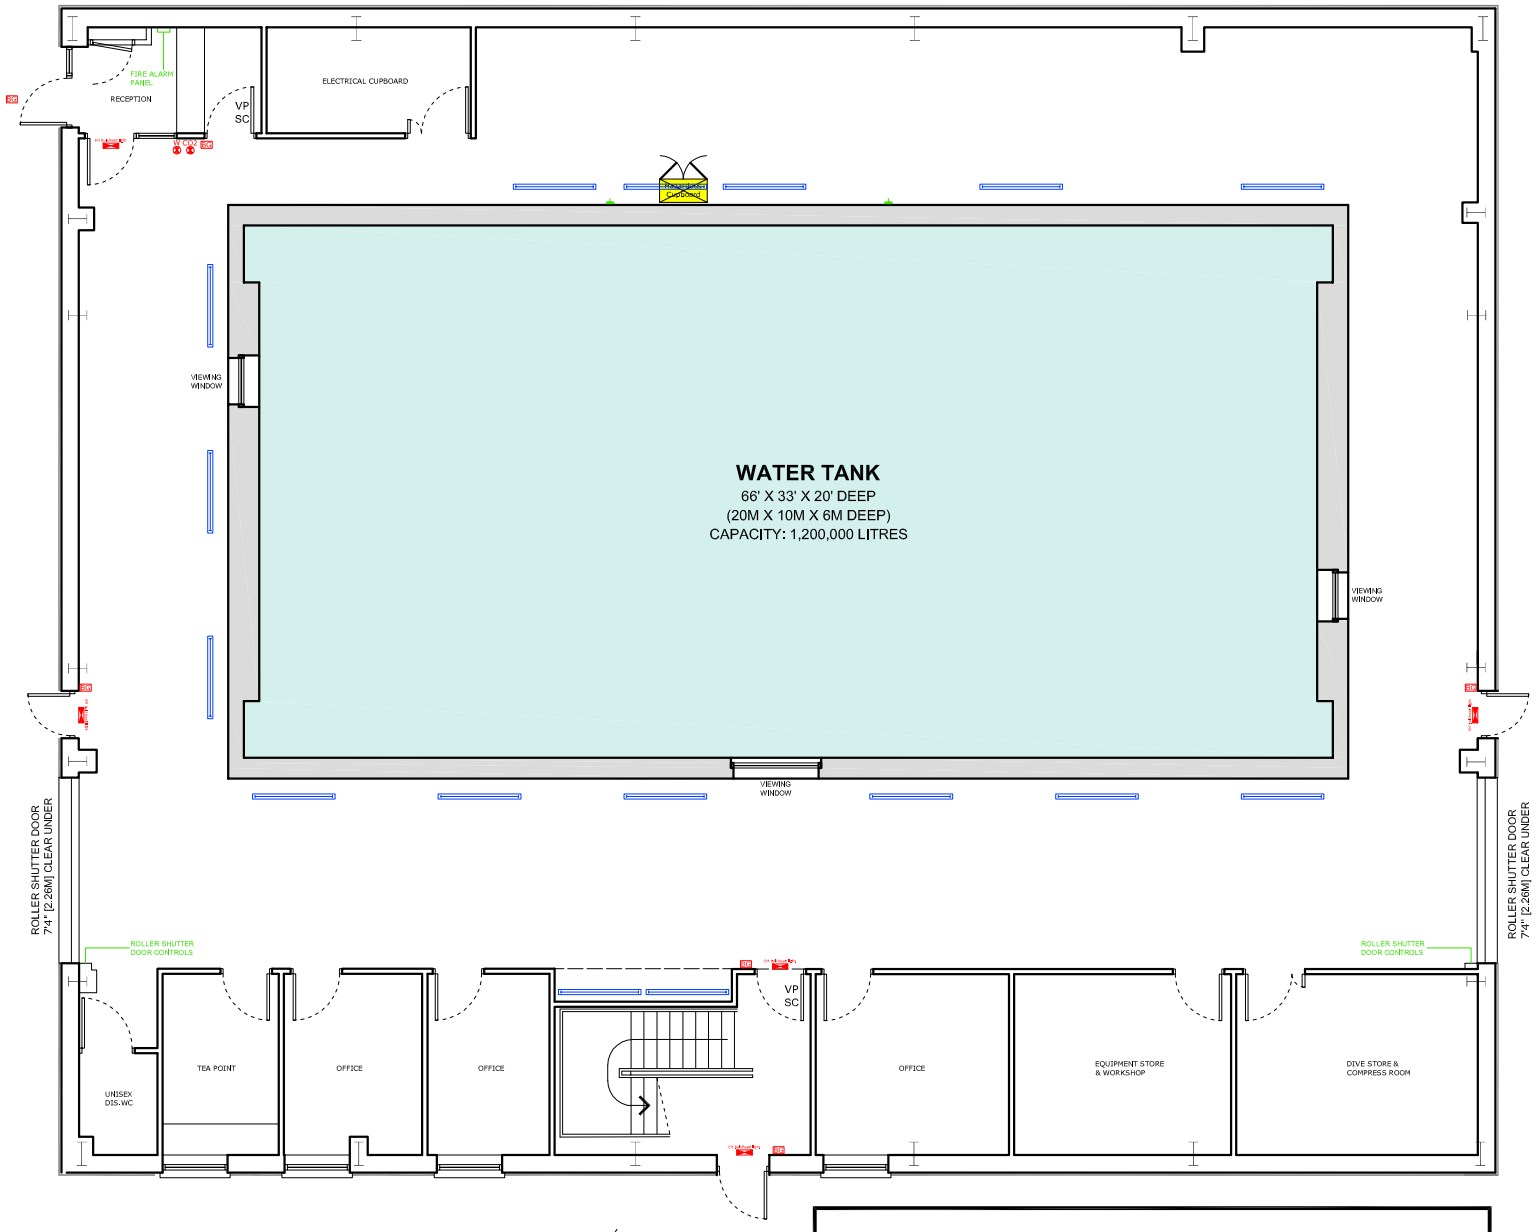

LEGEND:	
	ELECTRICAL
	EXISTING SINGLE GANG LIGHT SWITCH
	EXISTING DOUBLE GANG LIGHT SWITCH
	D550 (DOUBLE POWER SOCKET OUTLET)
	SINGLE DATA SOCKET
	FIRE DETECTION
	EXISTING SMOKE DETECTOR
	EXISTING BREAK GLASS CALL POINT
	EXISTING BREAK GLASS DOOR RELEASE
	EXISTING FIRE ALARM BELL
	EXISTING AUDIBLE WARNING DEVICE
	EXISTING EMERGENCY BULKHEAD LIGHT
	EXISTING DIRECTIONAL ILLUMINATED EMERGENCY EXIT LIGHT
	EXISTING DIRECTIONAL LUMINOUS RUNNING MAN SIGNAGE
	EXISTING CO2 FIRE EXTINGUISHER
	EXISTING WATER FIRE EXTINGUISHER
	EXISTING EMERGENCY LIGHT TEST SWITCH
	EXISTING SMOKE DETECTOR ISOLATOR
	LIGHTING
	EXISTING WALL MOUNTED HOUSE LIGHT
	EXISTING CEILING MOUNTED HOUSE LIGHT
	EXISTING HIGH BAY HOUSE LIGHTS
	EXISTING CIRCULAR WALL MOUNTED LIGHT WITH EMERGENCY PACK
	EXISTING GANTRY HOUSE LIGHTING 1600MM SINGLE FLUORESCENT STRIP LIGHT
	GANTRY LEVEL
	MAIN STRUCTURAL BEAMS
	RUNWAY BEAMS @ 100MM WIDE
	TANSFER SYSTEM LOCATION
	GANTRY WALKWAY

U STAGE DIMENSIONS

STAGE LENGTH	=	88" 9' [27m]
STAGE WIDTH	=	71" 6' [21.8m]
STAGE HEIGHT	=	20" 3' [6.2m]
STAGE AREA	=	6,365 ft² [595m²]

U STAGE DIMENSIONS (TANK)

TANK LENGTH	=	66' [20m]
STAGE WIDTH	=	33' [10m]
STAGE DEPTH	=	20' [6m]
CAPACITY	=	1,200,000 LITRES

U STAGE | EXISTING GROUND FLOOR LAYOUT
PINEWOOD STUDIOS

PROJECT MANAGEMENT DEPARTMENT

PROJECT		
PINEWOOD STUDIOS U STAGE		
DRAWING TITLE		
EXISTING GROUND FLOOR PLAN		
SCALE	DATE	DRAWN BY
1:150 @ A3	**JULY 2012**	**SDM**

PINEWOOD

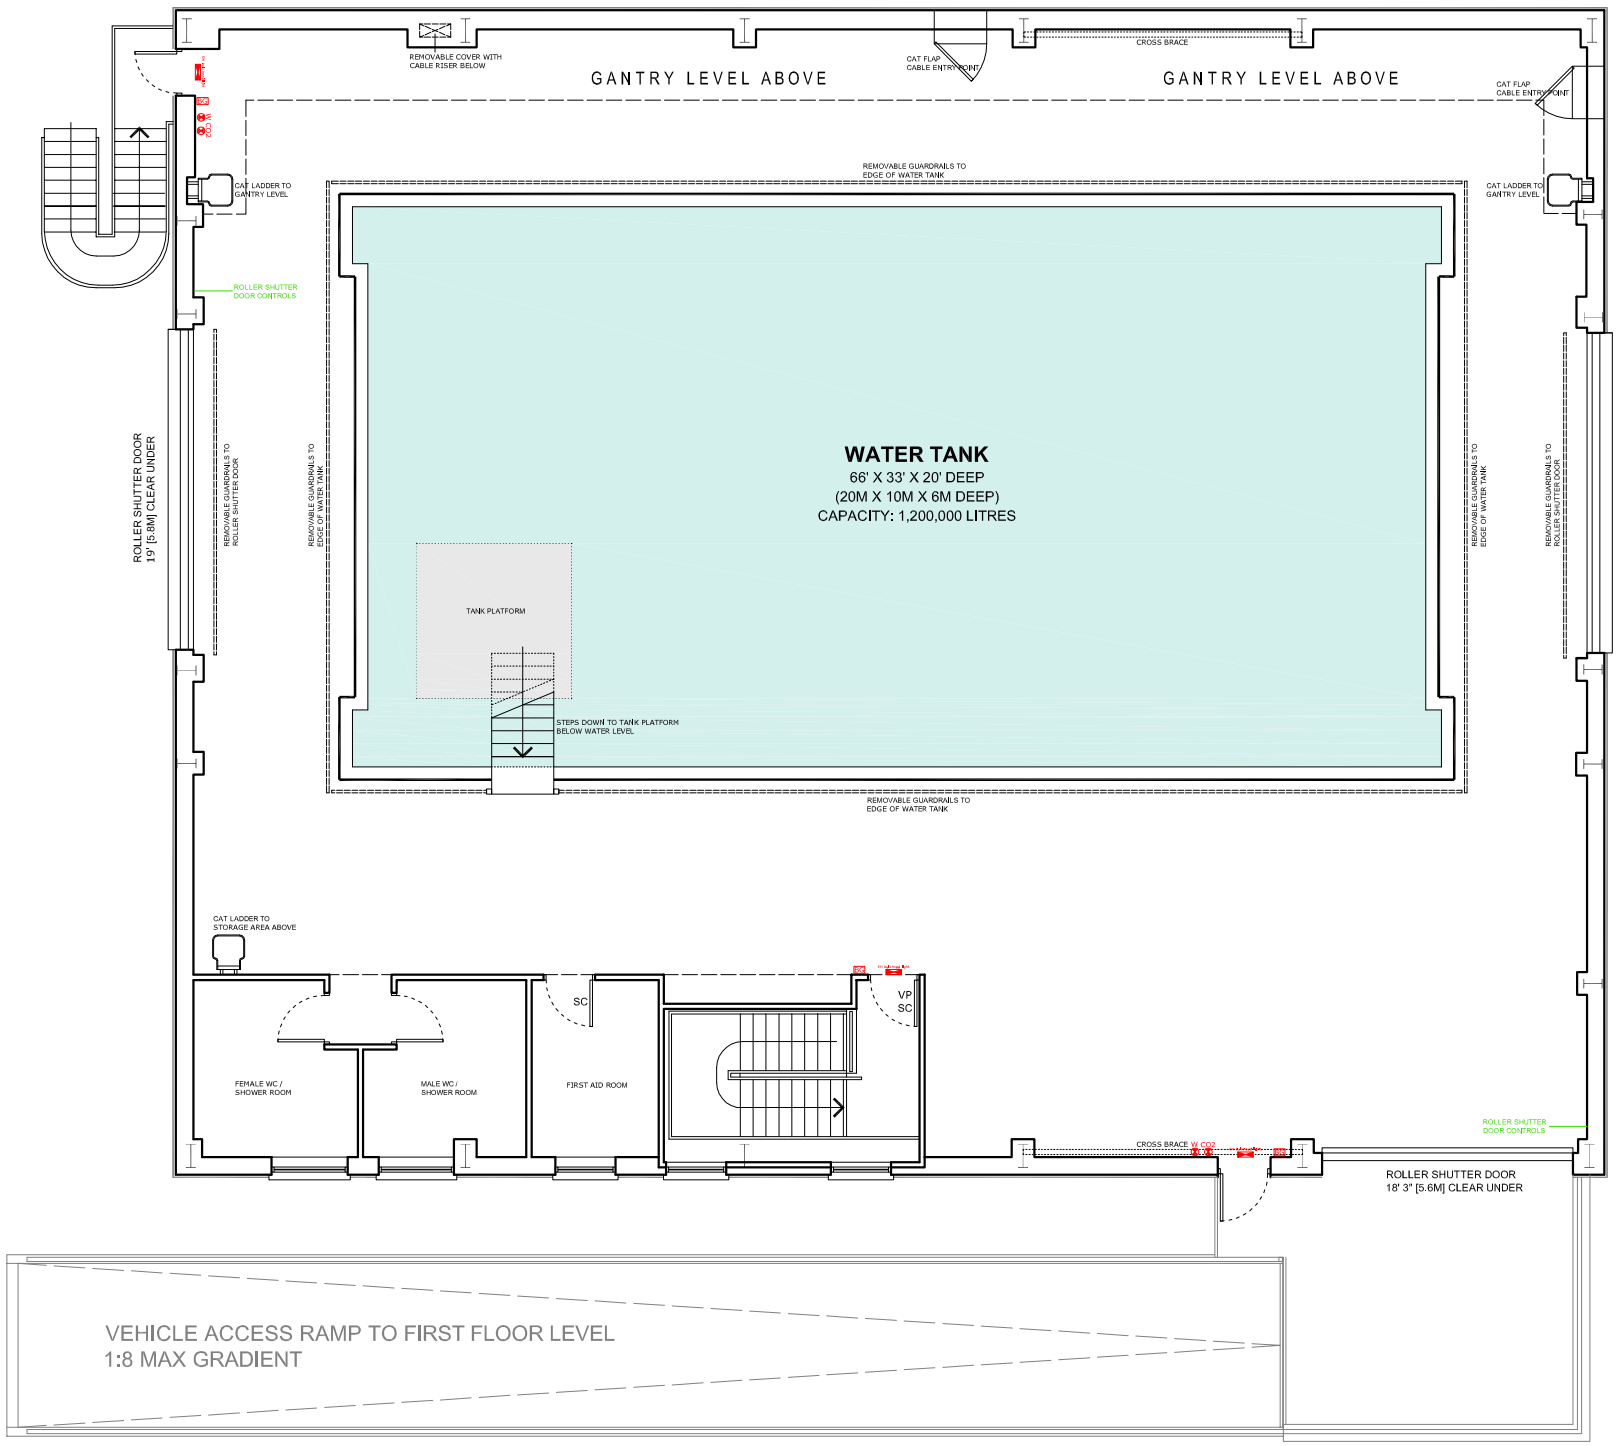

U STAGE | EXISTING FIRST FLOOR LAYOUT
PINEWOOD STUDIOS

THIS DRAWING IS THE PROPERTY OF PINEWOOD STUDIOS LTD AND MUST NOT BE COPIED OR REPRODUCED IN WHOLE OR IN PART, BY ANY METHOD WHATSOEVER, WITHOUT PERMISSION OR THE WRITTEN AUTHORISATION OF PINEWOOD STUDIOS LTD

ALL DIMENSIONS TO BE CHECKED ON SITE PRIOR TO ANY COMMENCEMENT OF WORKS

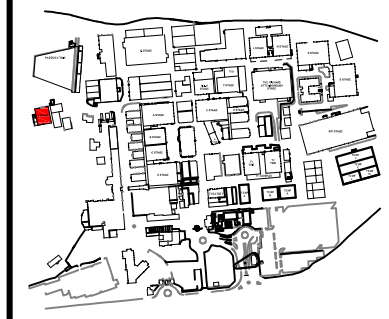

PINEWOOD STUDIOS SITE PLAN

LEGEND:	
	ELECTRICAL
	EXISTING SINGLE GANG LIGHT SWITCH
	EXISTING DOUBLE GANG LIGHT SWITCH
	DSSO (DOUBLE POWER SOCKET OUTLET)
	SINGLE DATA SOCKET
	FIRE DETECTION
	EXISTING SMOKE DETECTOR
	EXISTING BREAK GLASS CALL POINT
	EXISTING BREAK GLASS DOOR RELEASE
	EXISTING FIRE ALARM BELL
	EXISTING AUDIBLE WARNING DEVICE
	EXISTING EMERGENCY BULKHEAD LIGHT
	EXISTING DIRECTIONAL ILLUMINATED EMERGENCY EXIT LIGHT
	EXISTING DIRECTIONAL LUMINOUS RUNNING MAN SIGNAGE
	EXISTING CO2 FIRE EXTINGUISHER
	EXISTING WATER FIRE EXTINGUISHER
	EXISTING EMERGENCY LIGHT TEST SWITCH
	EXISTING SMOKE DETECTOR ISOLATOR
	LIGHTING
	EXISTING WALL MOUNTED HOUSE LIGHT
	EXISTING CEILING MOUNTED HOUSE LIGHT
	EXISTING HIGH BAY HOUSE LIGHTS
	EXISTING CIRCULAR WALL MOUNTED LIGHT WITH EMERGENCY PACK
	EXISTING GANTRY HOUSE LIGHTING 1600MM SINGLE FLUORESCENT STRIP LIGHT
	GANTRY LEVEL
	MAIN STRUCTURAL BEAMS
	RUNWAY BEAMS @ 100MM WIDE
	TRANSFER SYSTEM LOCATION
	GANTRY WALKWAY

PROJECT MANAGEMENT DEPARTMENT

PROJECT **PINEWOOD STUDIOS** **U STAGE**		
DRAWING TITLE **EXISTING FIRST FLOOR PLAN**		
SCALE **1:150 @ A3**	DATE **JULY 2012**	DRAWN BY **SDM**

PINEWOOD