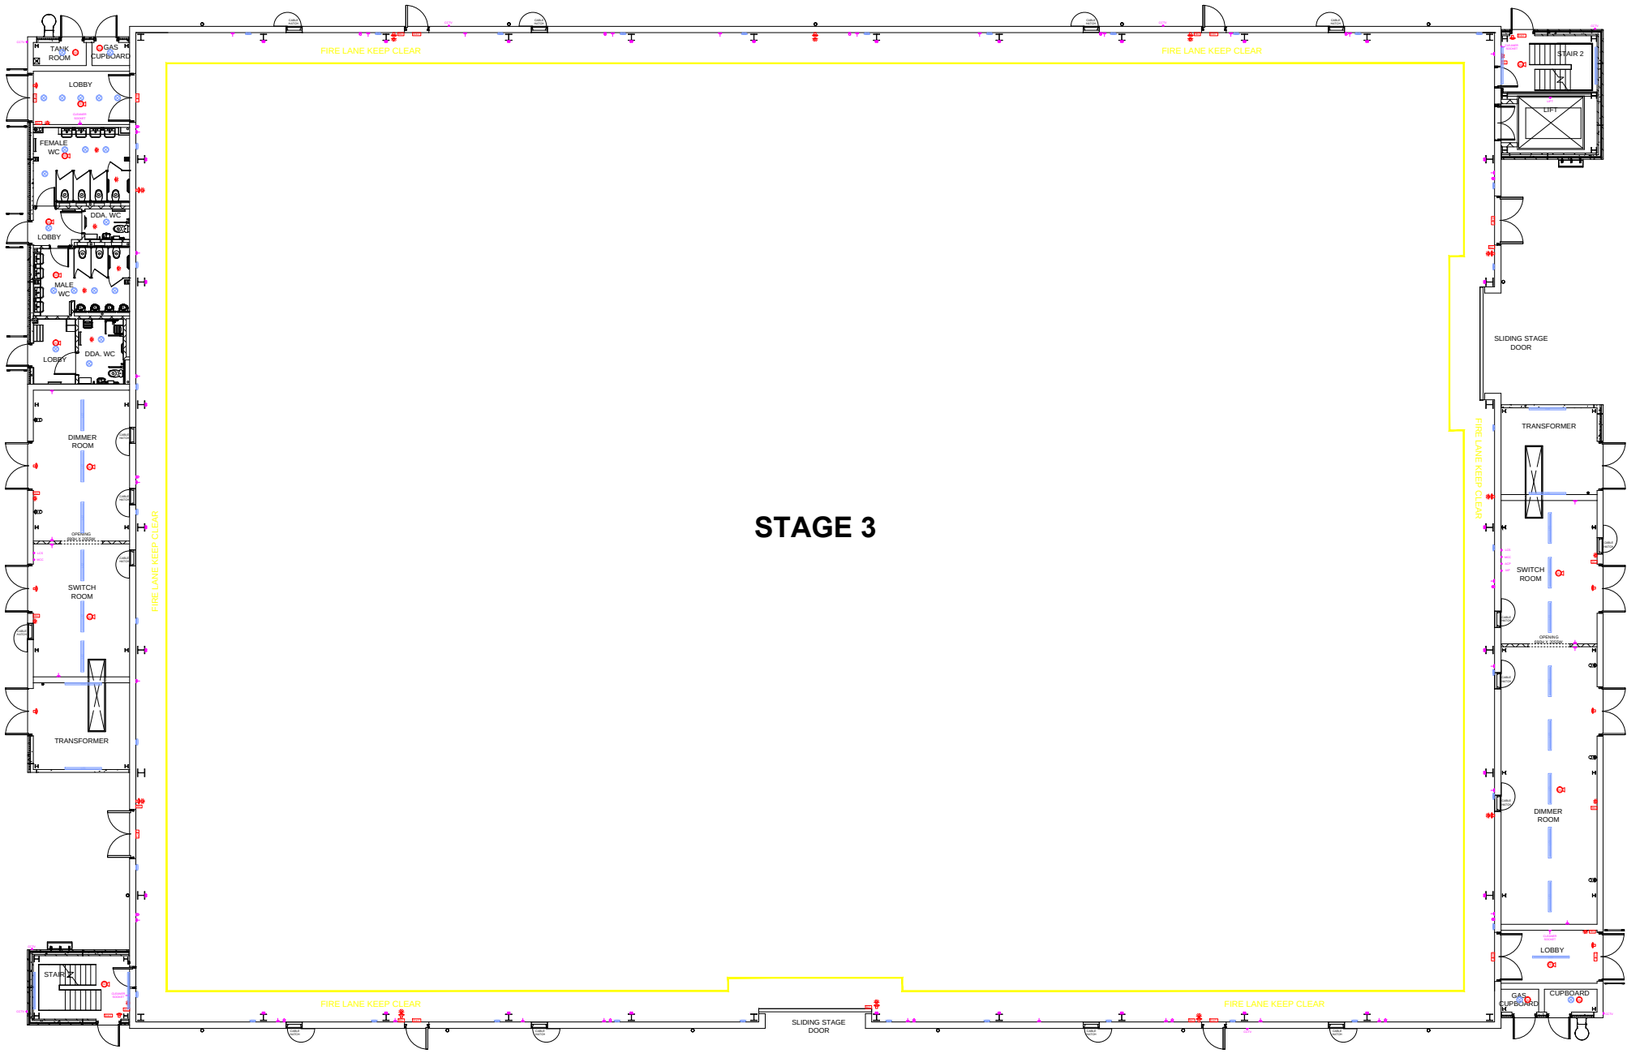

STAGE 3 | EXISTING GROUND FLOOR
PINEWOOD STUDIOS

STAGE 3 DIMENSIONS

STAGE LENGTH	=	218'	[66.48m]
STAGE WIDTH	=	158'	[48.38m]
GROUND FLOOR AREA	=	34,444 ft²	[3216m²]
FFL TO GANTRY LEVEL	=	12.827m	

THIS DRAWING IS THE PROPERTY OF PINEWOOD GROUP LTD AND MUST NOT BE COPIED OR REPRODUCED IN WHOLE OR IN PART, BY ANY METHOD WHATSOEVER, WITHOUT PERMISSION OR THE WRITTEN AUTHORISATION OF PINEWOOD GROUP LTD

ALL DIMENSIONS TO BE CHECKED ON SITE PRIOR TO ANY COMMENCEMENT OF WORKS

PINEWOOD STUDIOS SITE PLAN

PROJECT MANAGEMENT DEPARTMENT

PROJECT

PINEWOOD STUDIOS
STAGE 3

DRAWING TITLE

EXISTING GROUND FLOOR

SCALE	DATE	DRAWN BY
1:300 @ A3	**01-10-13**	**SDM**

PINEWOOD