THIS DRAWING IS THE PROPERTY OF PINEWOOD GROUP LTD AND MUST NOT BE COPIED OR REPRODUCED IN WHOLE OR IN PART, BY ANY METHOD WHATSOEVER, WITHOUT PERMISSION OR THE WRITTEN AUTHORISATION OF PINEWOOD GROUP LTD

ALL DIMENSIONS TO BE CHECKED ON SITE PRIOR TO ANY COMMENCEMENT OF WORKS

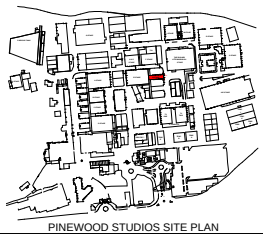

PINEWOOD STUDIOS SITE PLAN

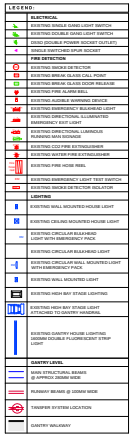

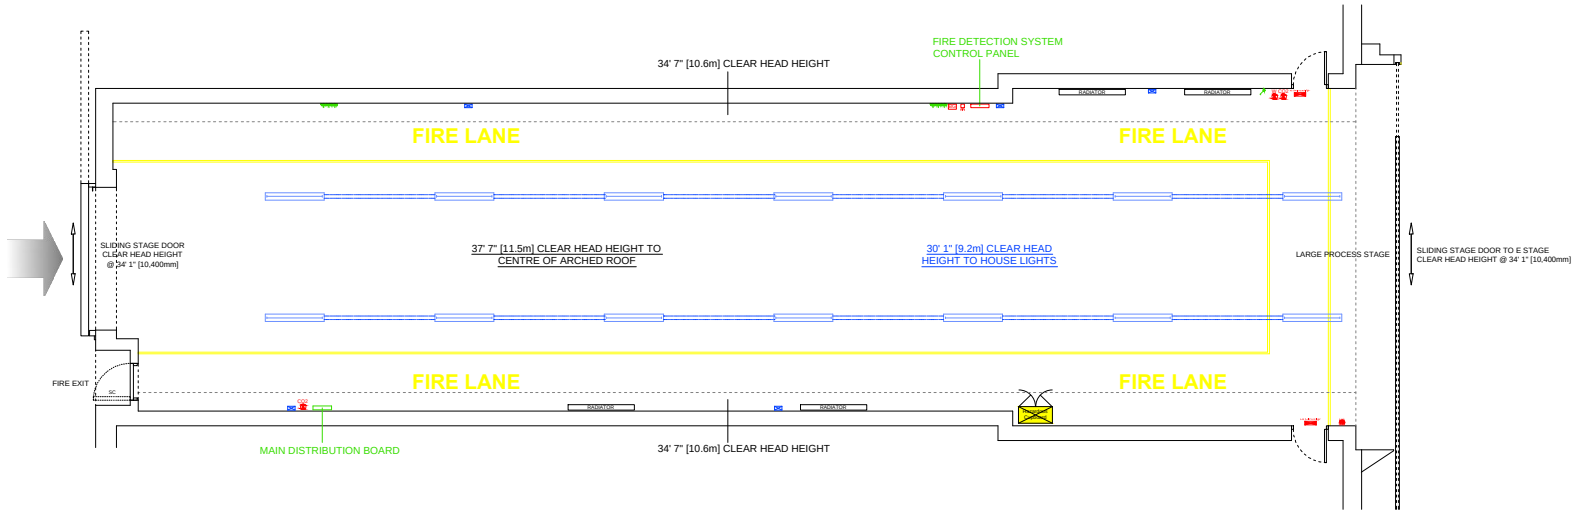

H STAGE | EXISTING GROUND FLOOR
PINEWOOD STUDIOS

H STAGE DIMENSIONS

STAGE LENGTH	=	114' 2" [34810mm]
STAGE WIDTH	=	27' 4" [8350mm]
GROUND FLOOR AREA	=	3126 ft² [290m²]

PROJECT MANAGEMENT DEPARTMENT

PROJECT
PINEWOOD STUDIOS
H STAGE

DRAWING TITLE
EXISTING GROUND FLOOR

SCALE	DATE	DRAWN BY
1:150 @ A3	01-10-13	SDM

PINEWOOD